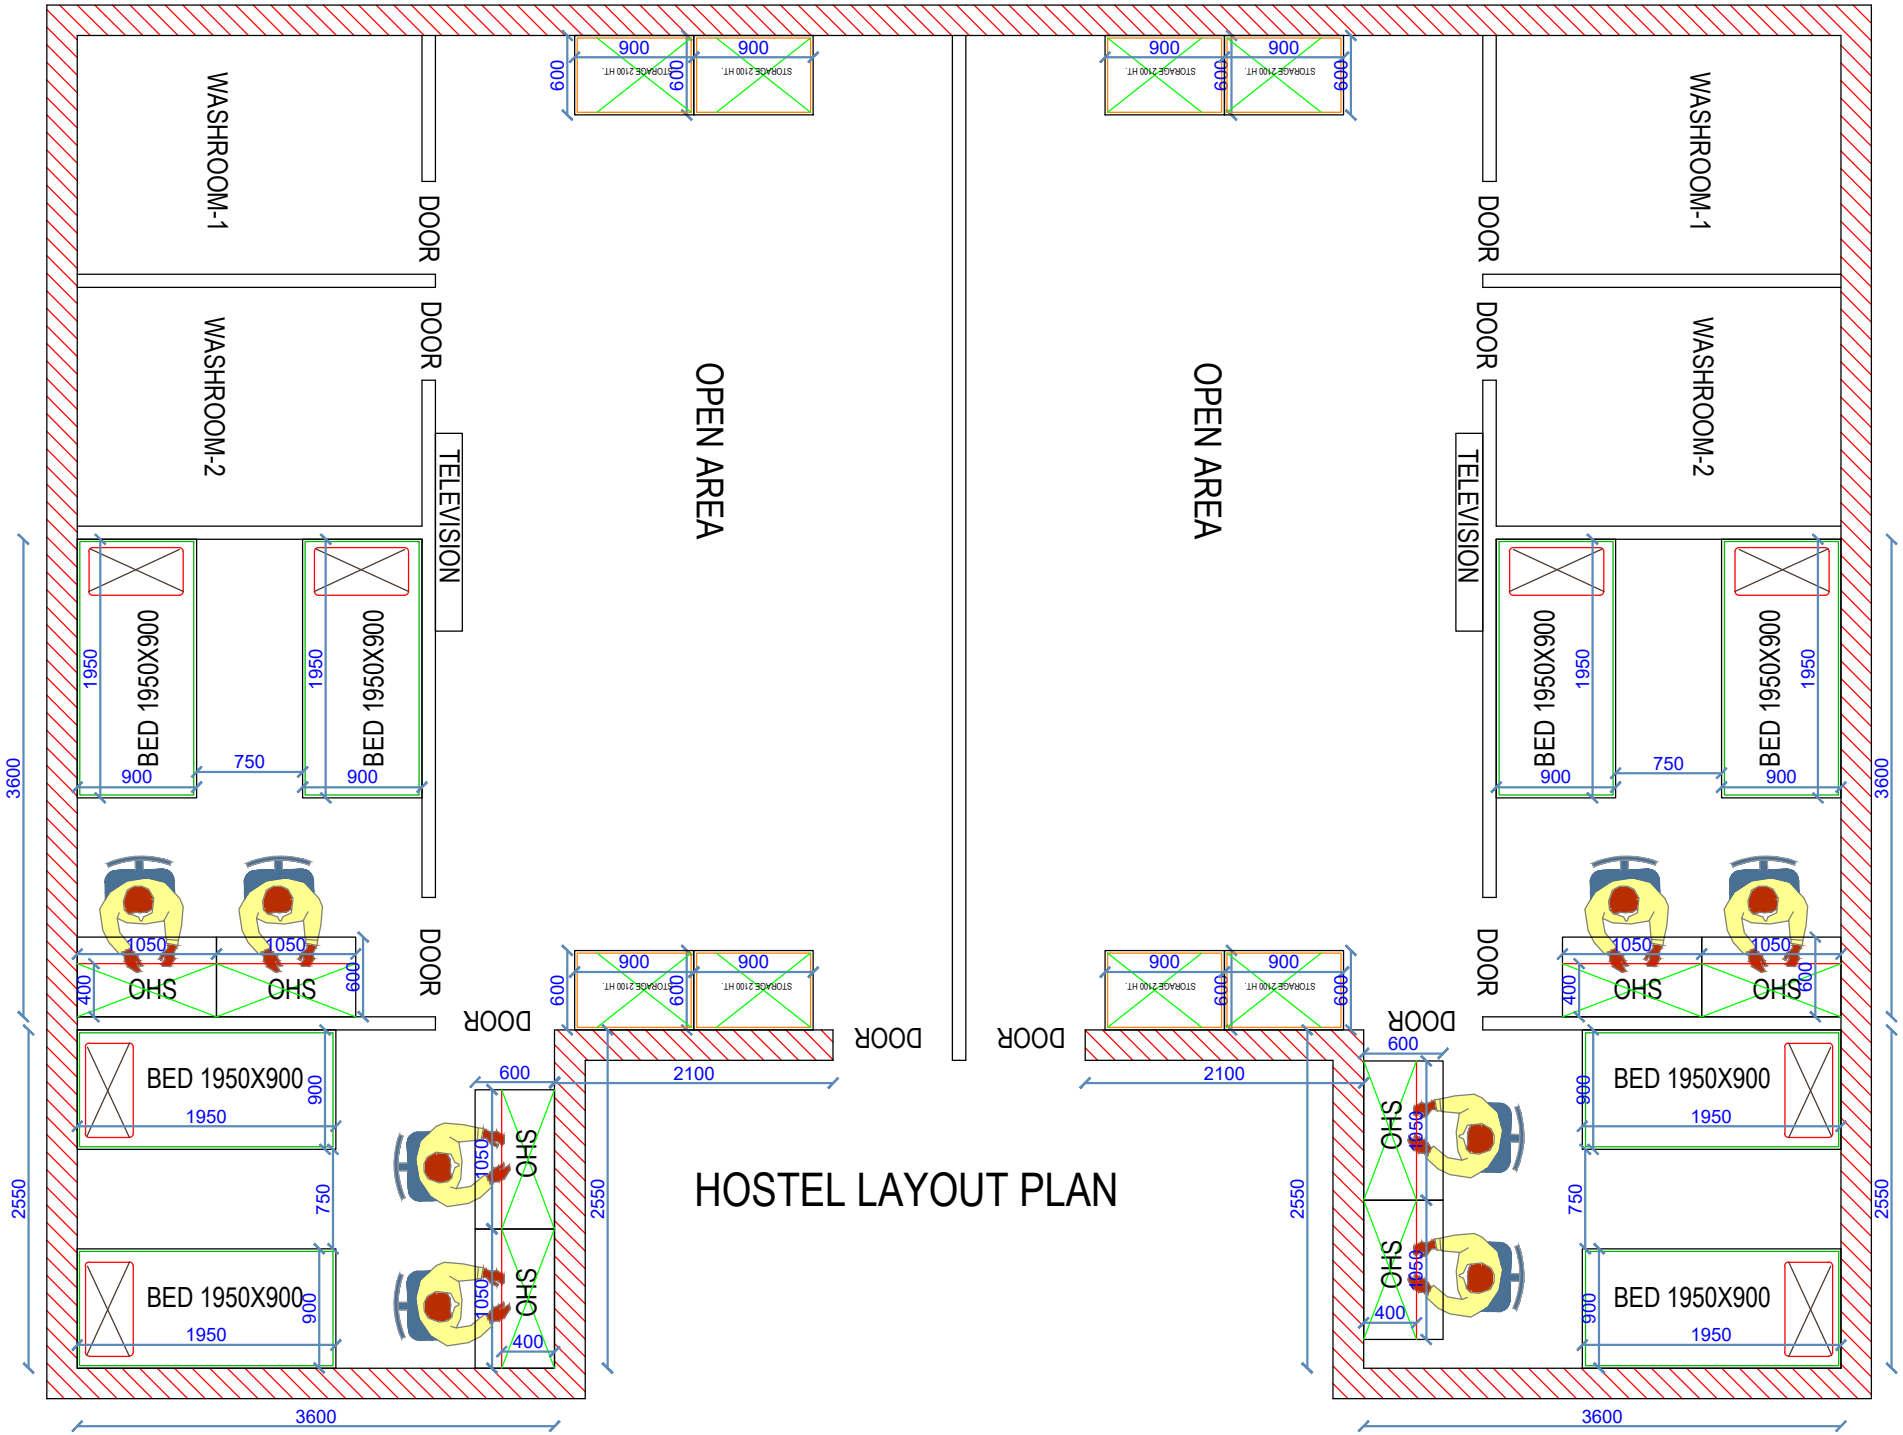

HOSTEL LAYOUT PLAN